
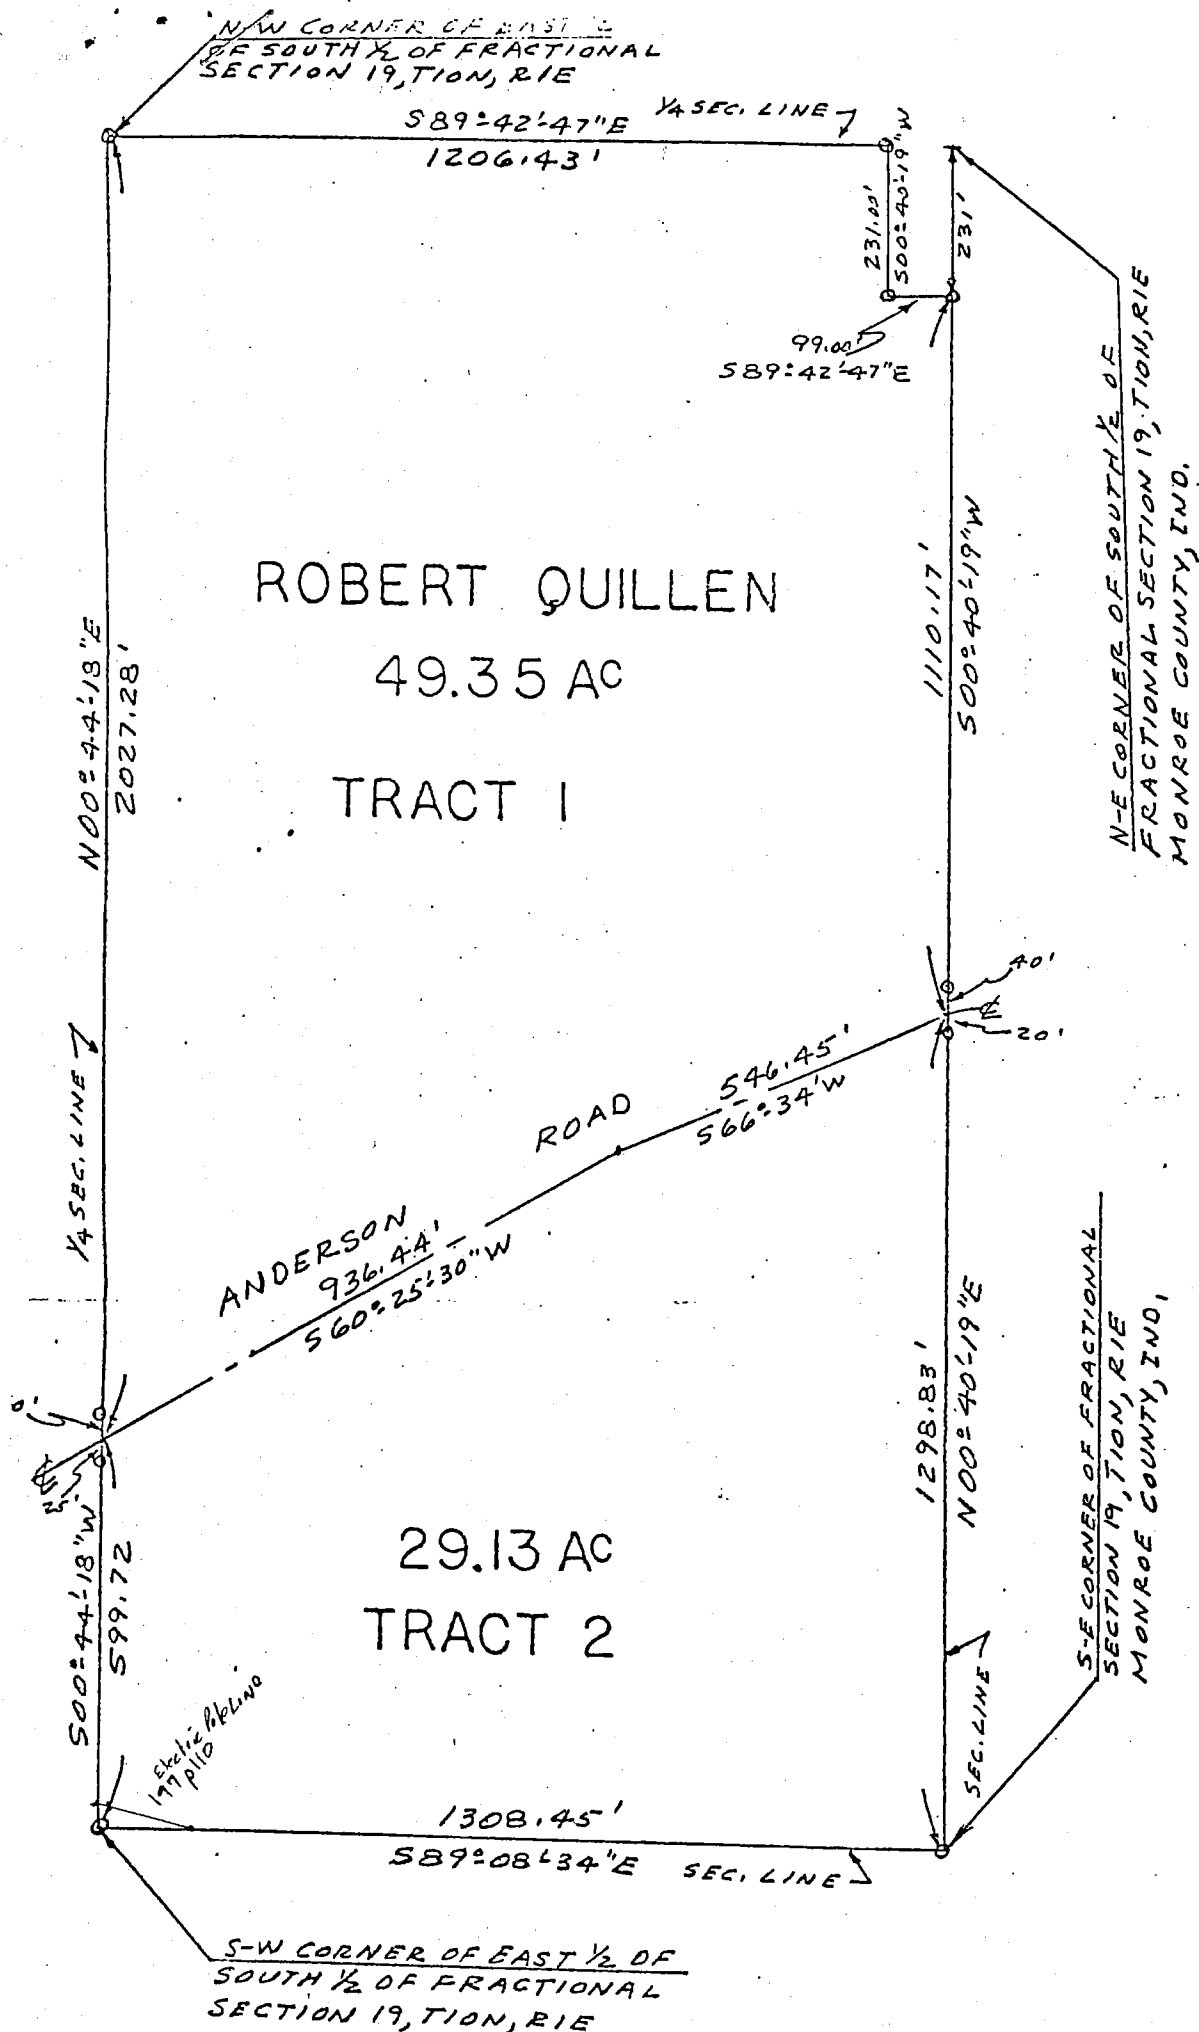


State of Indiana SS:
County of Monroe

I, Lee Utt, hereby certify that I am a Land Surveyor licensed in compliance with the laws of the State of Indiana; that the above plat and attached descriptions correctly represents a survey completed by me on January 24, 1978; that all monuments shown thereon actually exist; and that their location and type are, to the best of my knowledge accurately shown.

Lee Utt
Lee Utt, R.L.S. #S0089

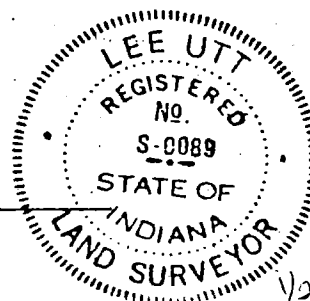

LEE UTT

REGISTERED LAND SURVEYOR No. 80089, INDIANA
OFFICE PHONE 332-6366 HOME PHONE 825-5961
1604 SOUTH HENDERSON
BLOOMINGTON, INDIANA 47401

January 24, 1978

Legal description: Tract 1

Robert Quillen

A part of the East one half of the South one half of Fractional Section 19, Township 10 North, Range 1 East, Monroe County, Indiana, bounded and described as follows:
Beginning at the Northwest corner of said East one half of the South one half of Fractional Section 19; thence from said point of beginning and with the North line of said South one half and running South 89°-42'-47" East for 1206.43 feet and to a point that is 99 feet West of the Northeast corner of said East one half of the South one half of Fractional Section 19; thence leaving said North line and running South 00°-40'-19" West for 231.00 feet; thence South 89°-42'-47" East for 99.00 feet and to the East line of said East one half of the South one half of Fractional Section 19; thence with said East line and running South 00°-40'-19" West for 1110.17 feet and to the centerline of Anderson Road; thence leaving said East line and with the centerline of said road and running South 66°-34' West for 546.45 feet; thence South 60°-25'-30" West for 936.44 feet and to the West line of said East one half of the South one half of Fractional Section 19; thence leaving the centerline of said road and with said West line and running North 00°-44'-18" East for 2027.28 feet and to the point of beginning. Containing 49.35 acres, more or less.


Lee Utt, R.L.S. #50089



RESCUE
DR. 119 PG. 145-146
80 AC

JERRY AYERS
5353 ANDERSON ROAD
UNIONVILLE, INDIANA 47468

BOOK 443 PAGE 192-193

DEPT OF CONSERVATION
D.R. 109 PG. 280
80 AC

NW CORNER
OF EAST 1/2 OF SOUTH 1/2
(FRACTIONAL) SEC 19 T10N R1E

NE CORNER
OF SOUTH 1/2
(FRACTIONAL) SEC 19 T10N R1E

N89°42'47"W 1206.43'

231.00'
N00°40'19"E
Michael & Shirley
Demshar, 387
D.R. 244 PG. 387
N89°42'47"W 99.00'

TRACT 1

44.35 AC

WHEELER MINISTRIES INC.
D.R. 445 PG. 257-258
63.50 AC

S00°44'18"W 2027.28'

S00°11'52"W 1210.49'

TRACT 2
5 AC

N01°25'35"E 1109.64'

N89°42'47"W 200'

1110.17'
N00°40'19"E
MICHAEL & SHIRLEY DEMSHAR
D.R. 244 PG. 387

35' R/W


35' R/W 546.45'

N66°34'E

FLOOD PLAIN MAP # 1804440904

● = SET IRON PIN

SCALE 1" = 200'

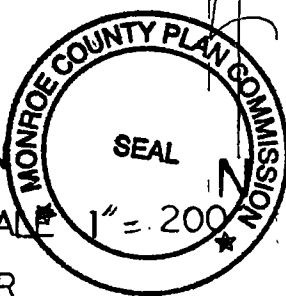


35' R/W 476.78'

N60°25'31"E 936.44'

ANDERSON ROAD

MICHAEL & SHIRLEY DEMSHAR
D.R. 258 PG. 09

LEE 02943 AC

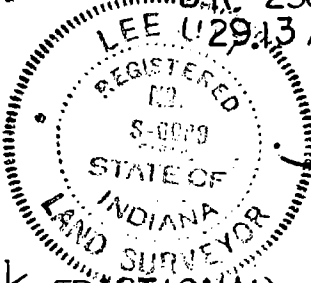

Lee Utz, R. L. S. # S0089, Indiana
1604 South Henderson St.
Bloomington, Indiana 47401
May 10, 2001

DEPT OF CONSERVATION
D.R. 112 PG. 227
8 AC

SW CORNER EAST 1/2 (FRACTIONAL)